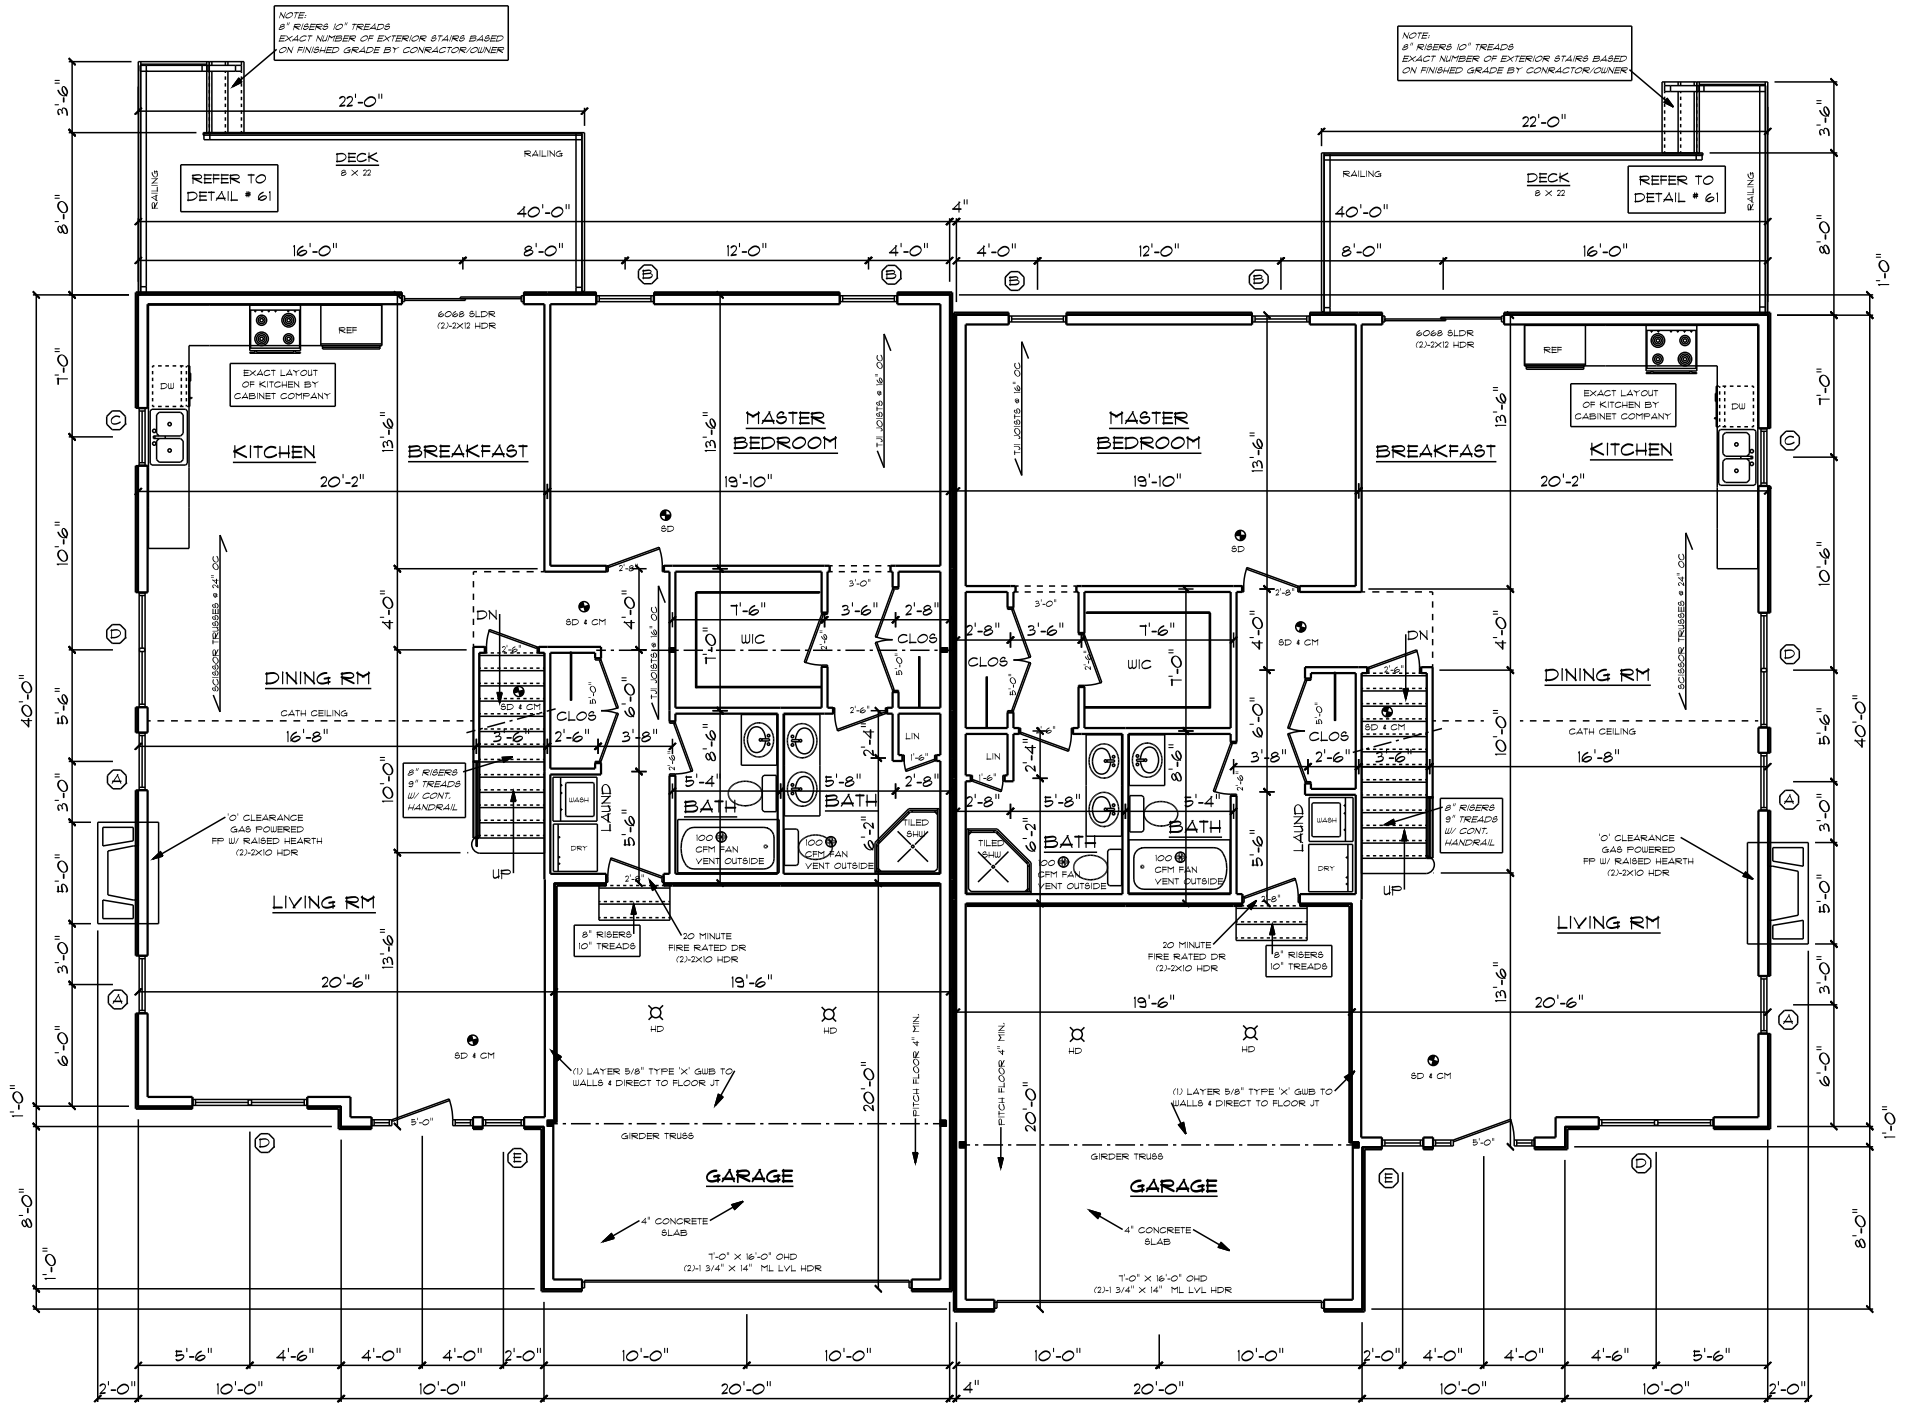

FIRST FLOOR PLAN 1/4"=1'-0"

2X6 STUDS @ 16" OC
AT ALL EXTERIOR WALLS
UNLESS OTHERWISE NOTED